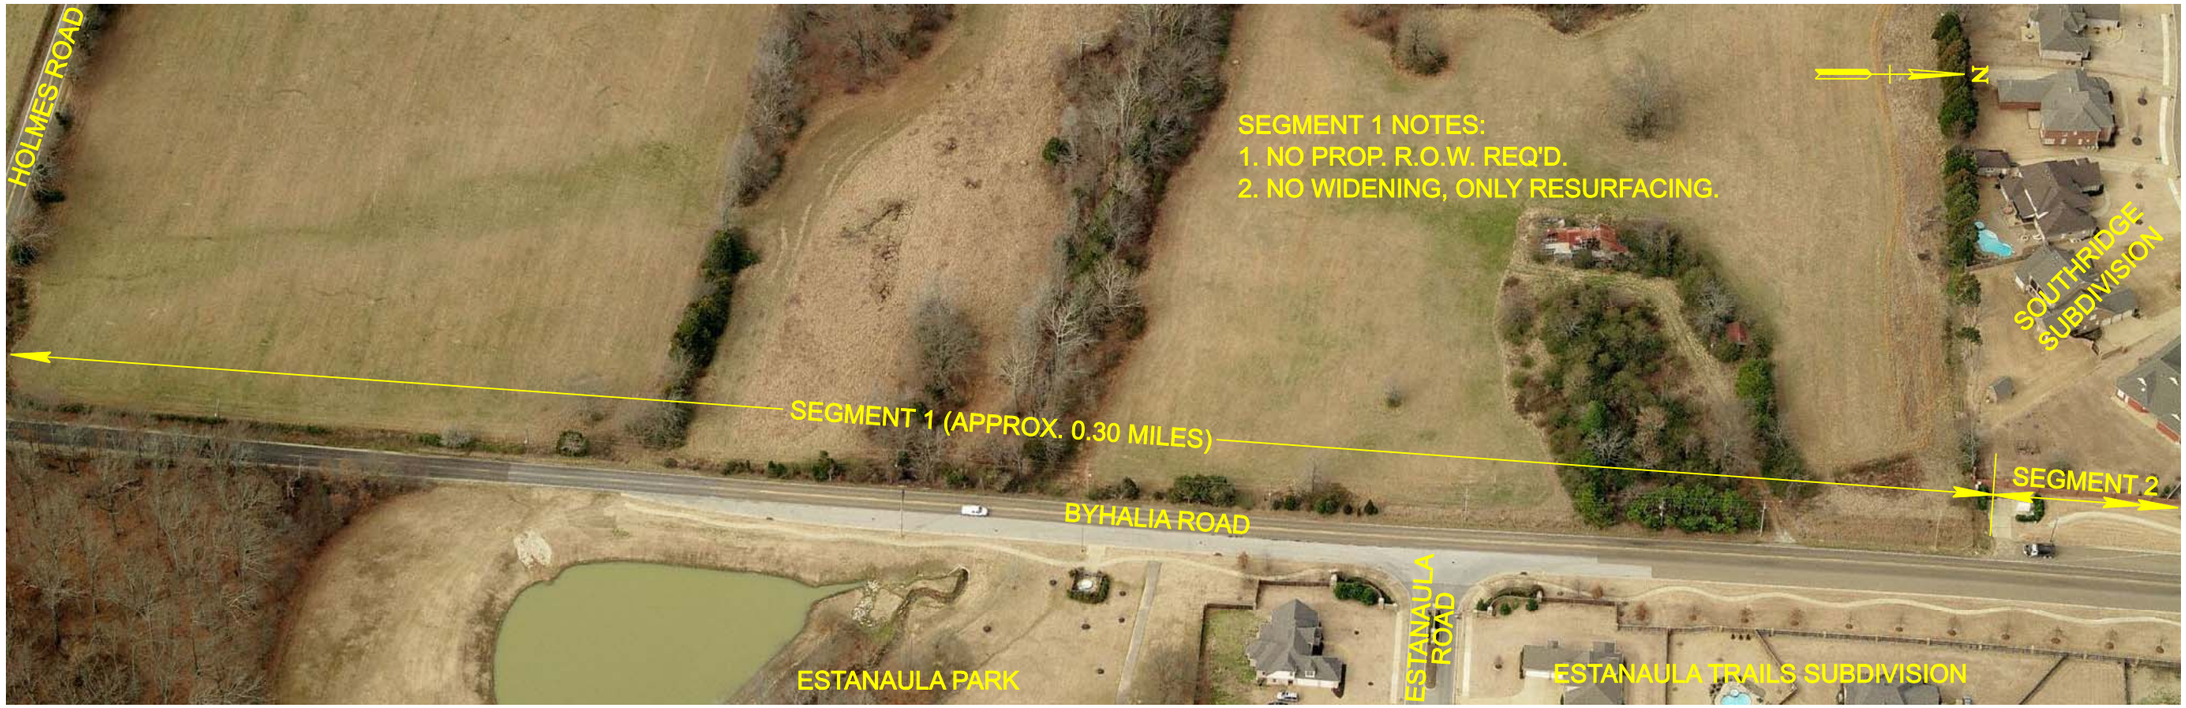

Architecture Planning
Management Engineering
Pickering Firm Incorporated
6775 Lenox Center Court
Memphis, TN 38115
901.726.0810
901.272.6911 fax

BYHALIA ROAD WIDENING

PROJECT #	23058.00
DATE	1/16/2009
DESCRIPTION	SEGMENT 1
SCALE	N.T.S.

DOCUMENT #

SHEET #

FIGURE 2