DESIGN DIVISION

FILE NO.

TYPE	YEAR	PROJECT NO.	SHEET NO.
	2006		5

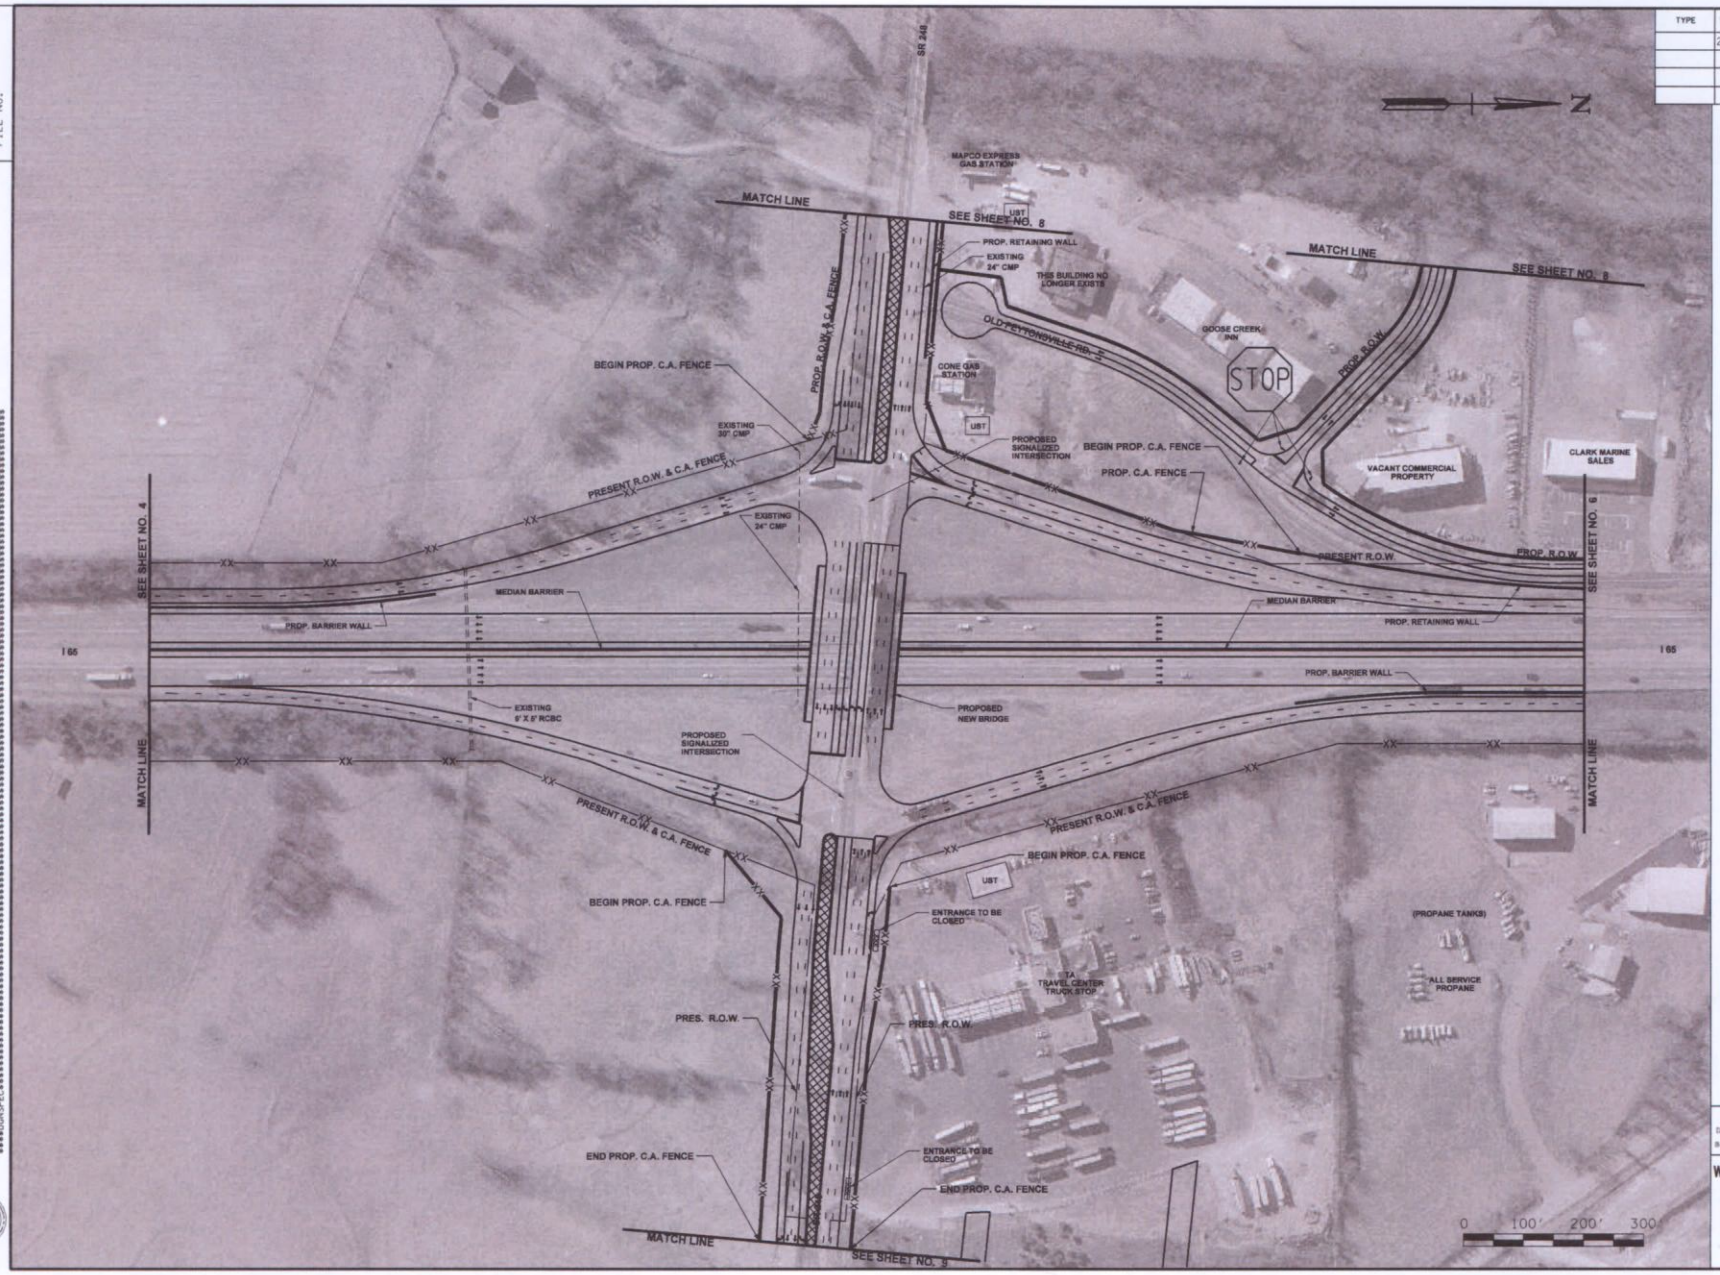

PROPOSED RAISED MEDIAN

STATE OF TENNESSEE
DEPARTMENT OF TRANSPORTATION
BUREAU OF PLANNING & DEVELOPMENT

WILLIAMSON COUNTY
S.R. 248/I65
PROPOSED LAYOUT
(DIAMOND CONCEPT)

SCALE: 1"=100'

SYSTIME
DGNSPEC