REV. 10-10-16: UPDATED REFERENCES TO OTHER STANDARD DRAWINGS. REVISED ELEVATION DETAIL.

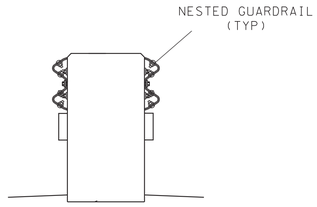

SECTION A-A

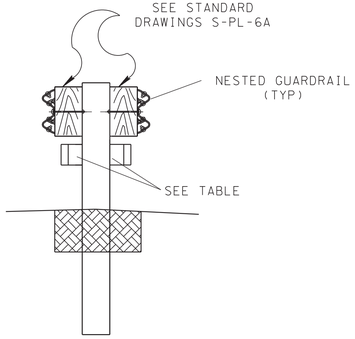

SECTION B-B

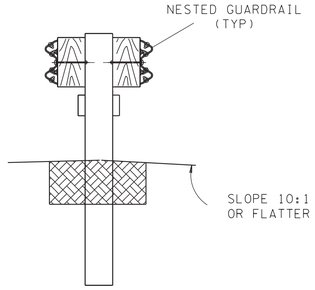

SECTION C-C

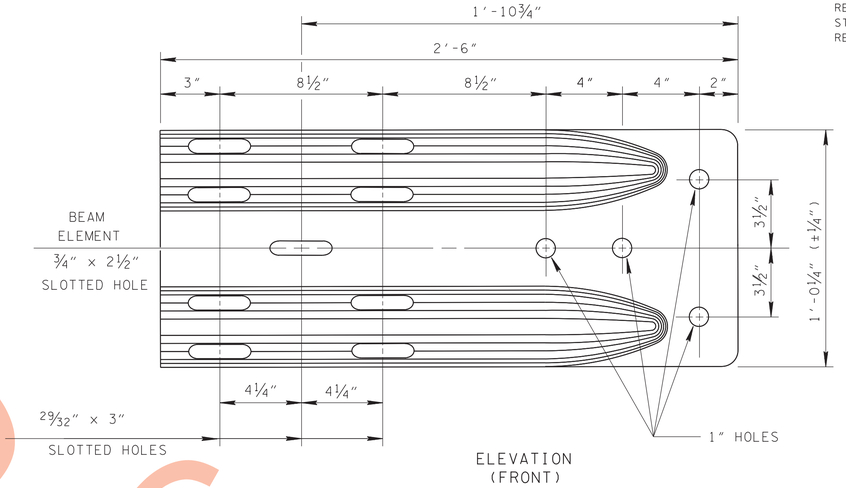

ELEVATION
(FRONT)

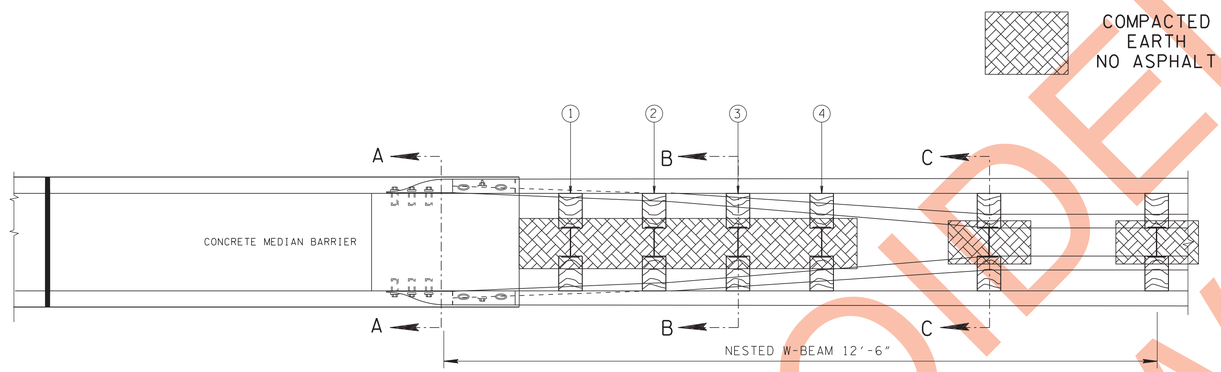

TRANSITION TO CONCRETE MEDIAN BARRIER DETAIL
PLAN

GUARDRAIL RUB-RAIL BLOCK-OUT THICKNESS TABLE

POST	THICKNESS
1	0.556'
2	0.446'
3	0.338'
4	0.230'

TREATED TIMBER 14½" X 4" BLOCK-OUT

GENERAL NOTES

(A) TO BE USED AT ALL TRANSITIONS FROM CONCRETE MEDIAN BARRIER TO MEDIAN DIVIDER GUARDRAIL.

(B) SEE S-SSMB-6 FOR CONNECTION DETAILS TO MEDIAN BARRIER.

(C) PAY ITEM NO. 705-03.04. MEDIAN DIVIDER GUARDRAIL AT CONCRETE BARRIER PER LF.

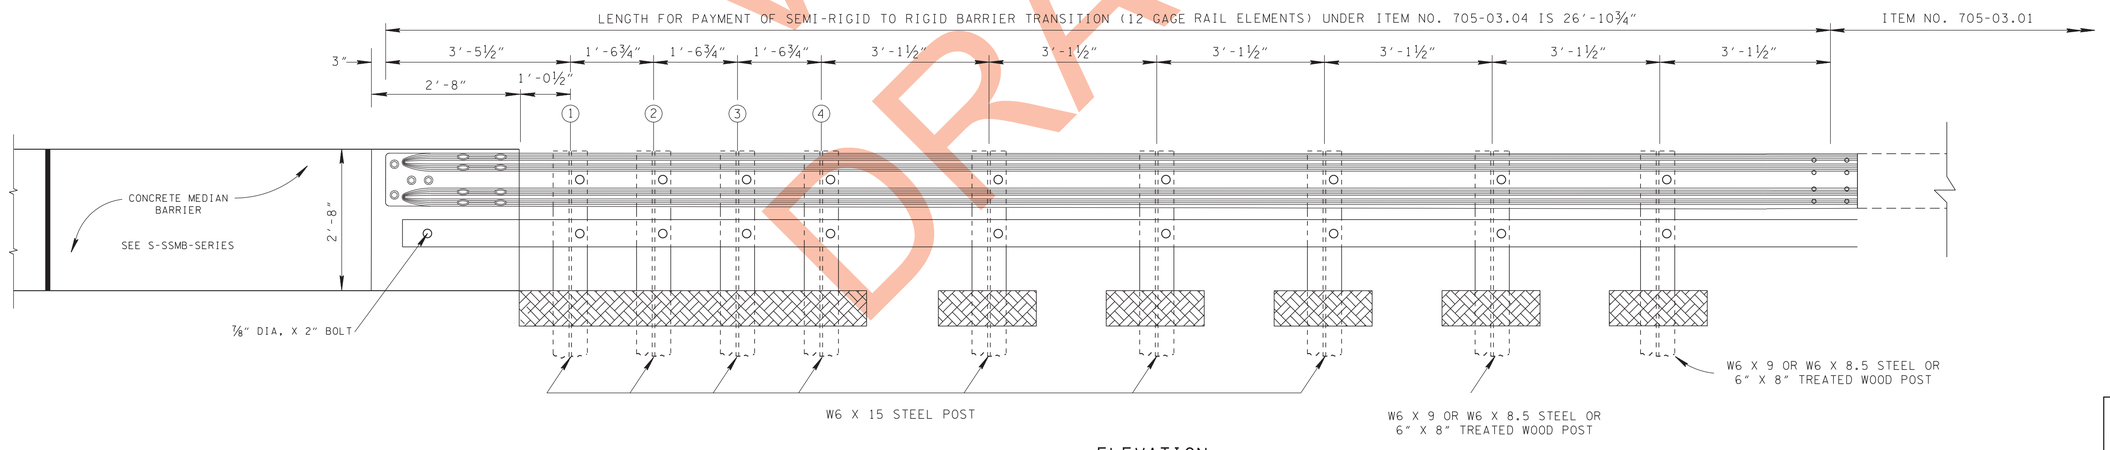

ELEVATION

STATE OF TENNESSEE
DEPARTMENT OF TRANSPORTATION

MEDIAN DIVIDER GUARDRAIL TRANSITION TO CONCRETE MEDIAN BARRIER

7-11-13 | S-GRC-3

VOIDED DRAWING

10/7/2016 9:38:06 AM
F:\backup d\pak on UJ96208\WORKSTD\2016 std dwg\sgrc3_07066.dgn