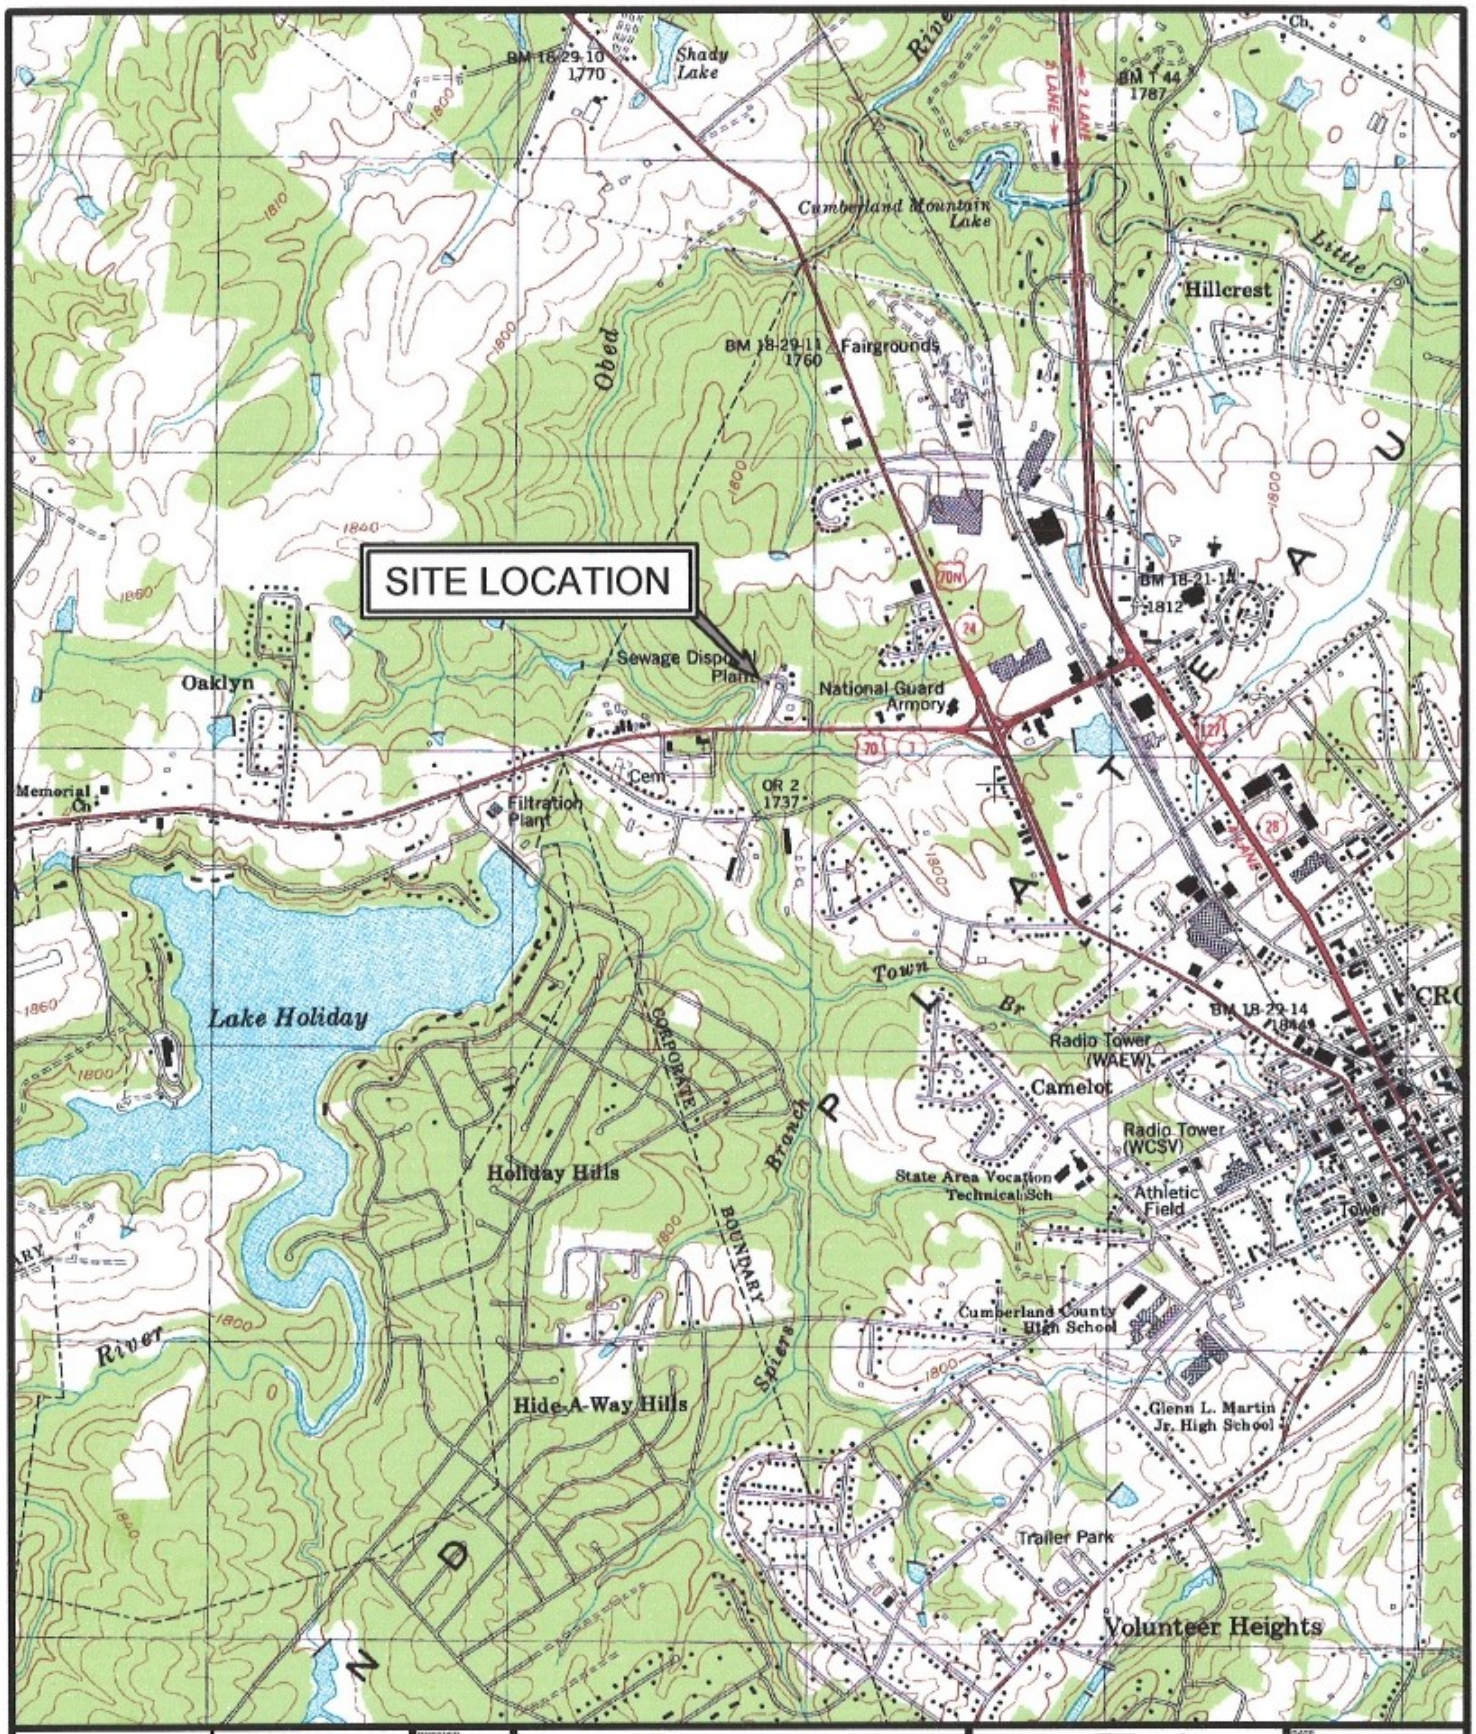

GRW PROJECT NO.		DESIGNED	CAJ
REVISIONS		DRAWN	CAJ
NO. / DESCRIPTION / DATE / BY		REVIEWED	JWH
		APPROVED	JWH

SCALE CHECK — THIS MARK SHOULD MEASURE EXACTLY 10" WHEN PLOTTED

LOCATION MAP

WASTEWATER TREATMENT PLANT
THE CITY OF CROSSVILLE, TN

GRW
ENGINEERS - ARCHITECTS - PLANNERS
www.grwinc.com

ALL RIGHTS RESERVED
THIS DOCUMENT IS THE PROPERTY OF GRW ENGINEERS, INC. AND SHALL NOT BE REPRODUCED IN WHOLE OR IN PART OR USED FOR CONSTRUCTION OF OTHER THAN THIS SPECIFIC PROJECT WITHOUT WRITTEN PERMISSION

DATE: FEBRUARY, 2008
SCALE: 1:2000
SHEET NO.